


Virani Hall / McNair Hall Level 2

LECTERN, OFOI, TYP.

FIXED LECTURE TABLE, CFCI, WITH
POWER SERVICE. CONNECT TO FLOOR
ELECTRICAL BOX, TYP. - 126100

LOOSE CHAIRS, OFOI, TYP.

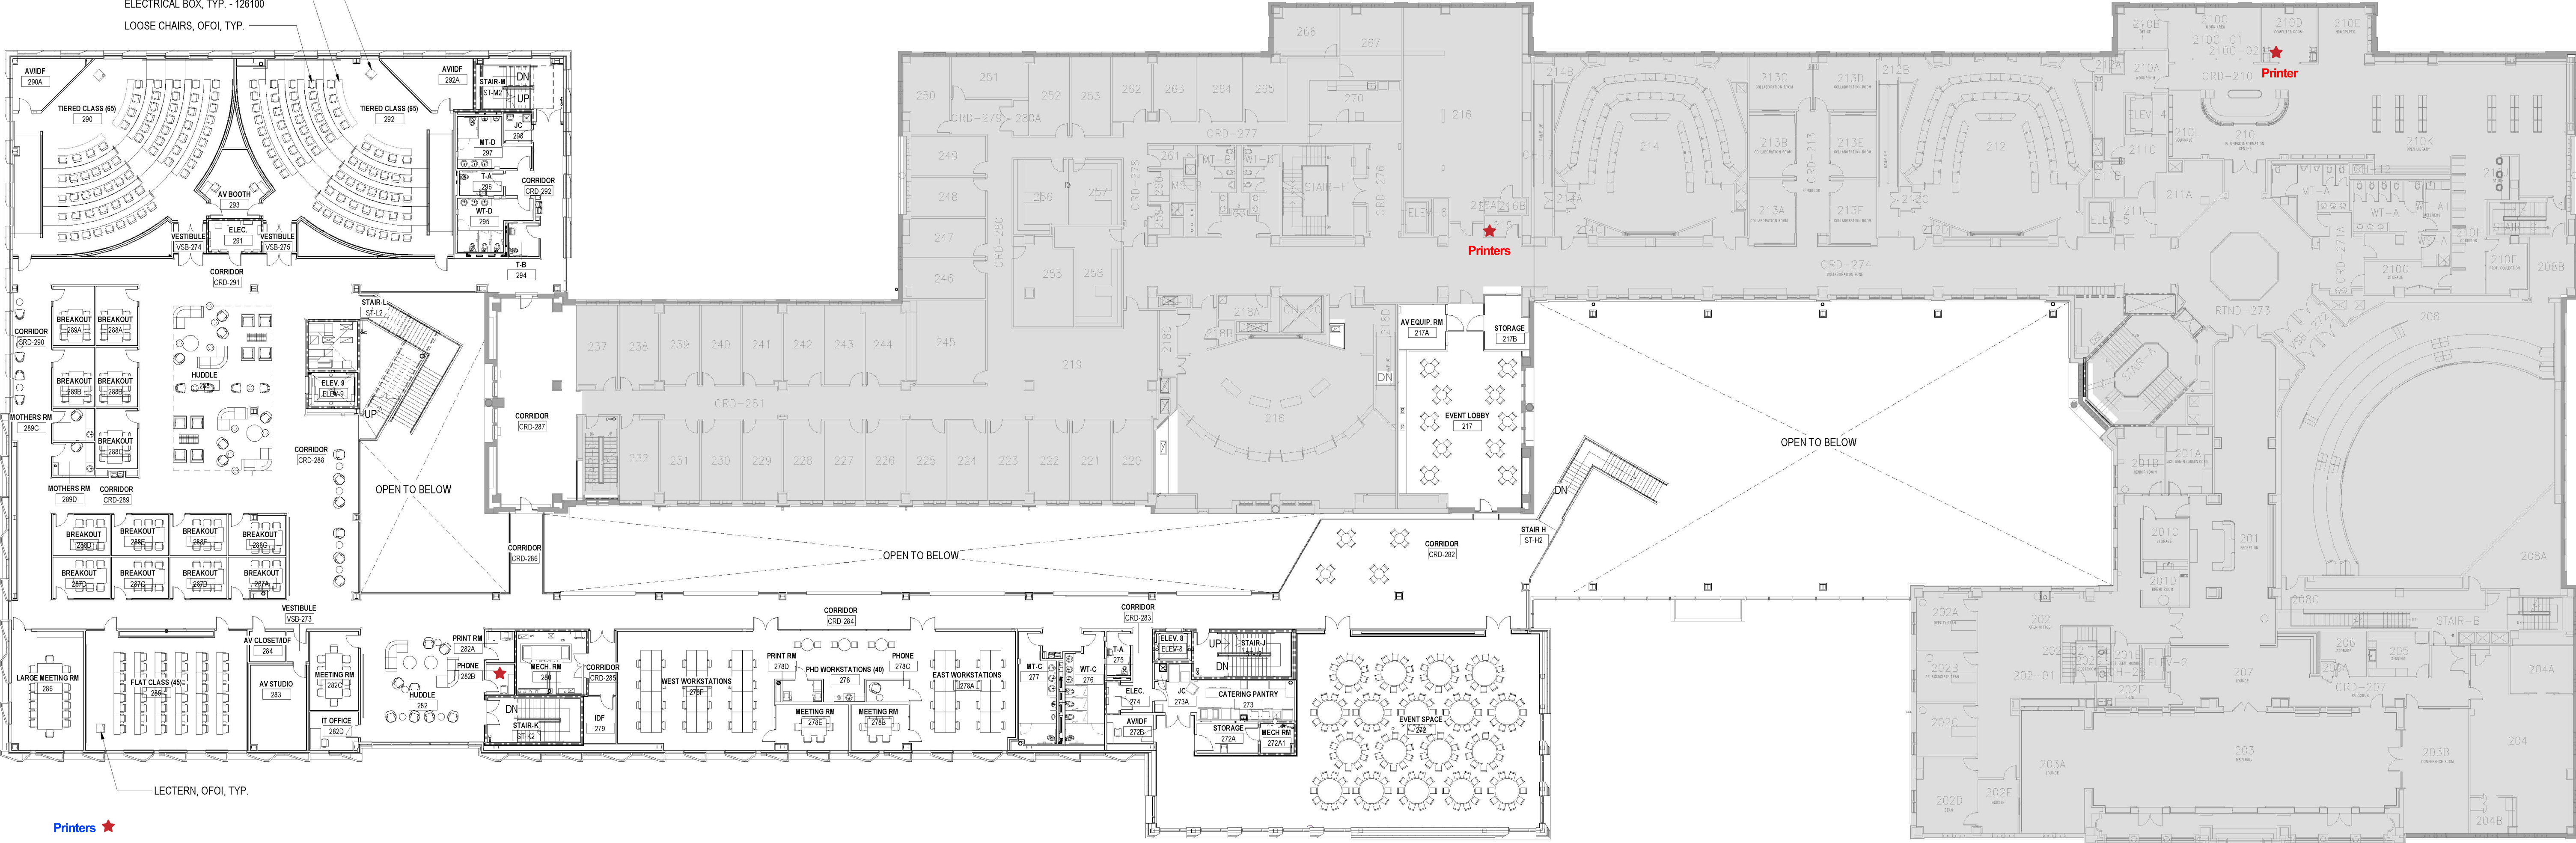

Printers ★

Color Printer - 215
Black & White Printer - 215
Black & White Printer - 210
Black & White Printer - 282b